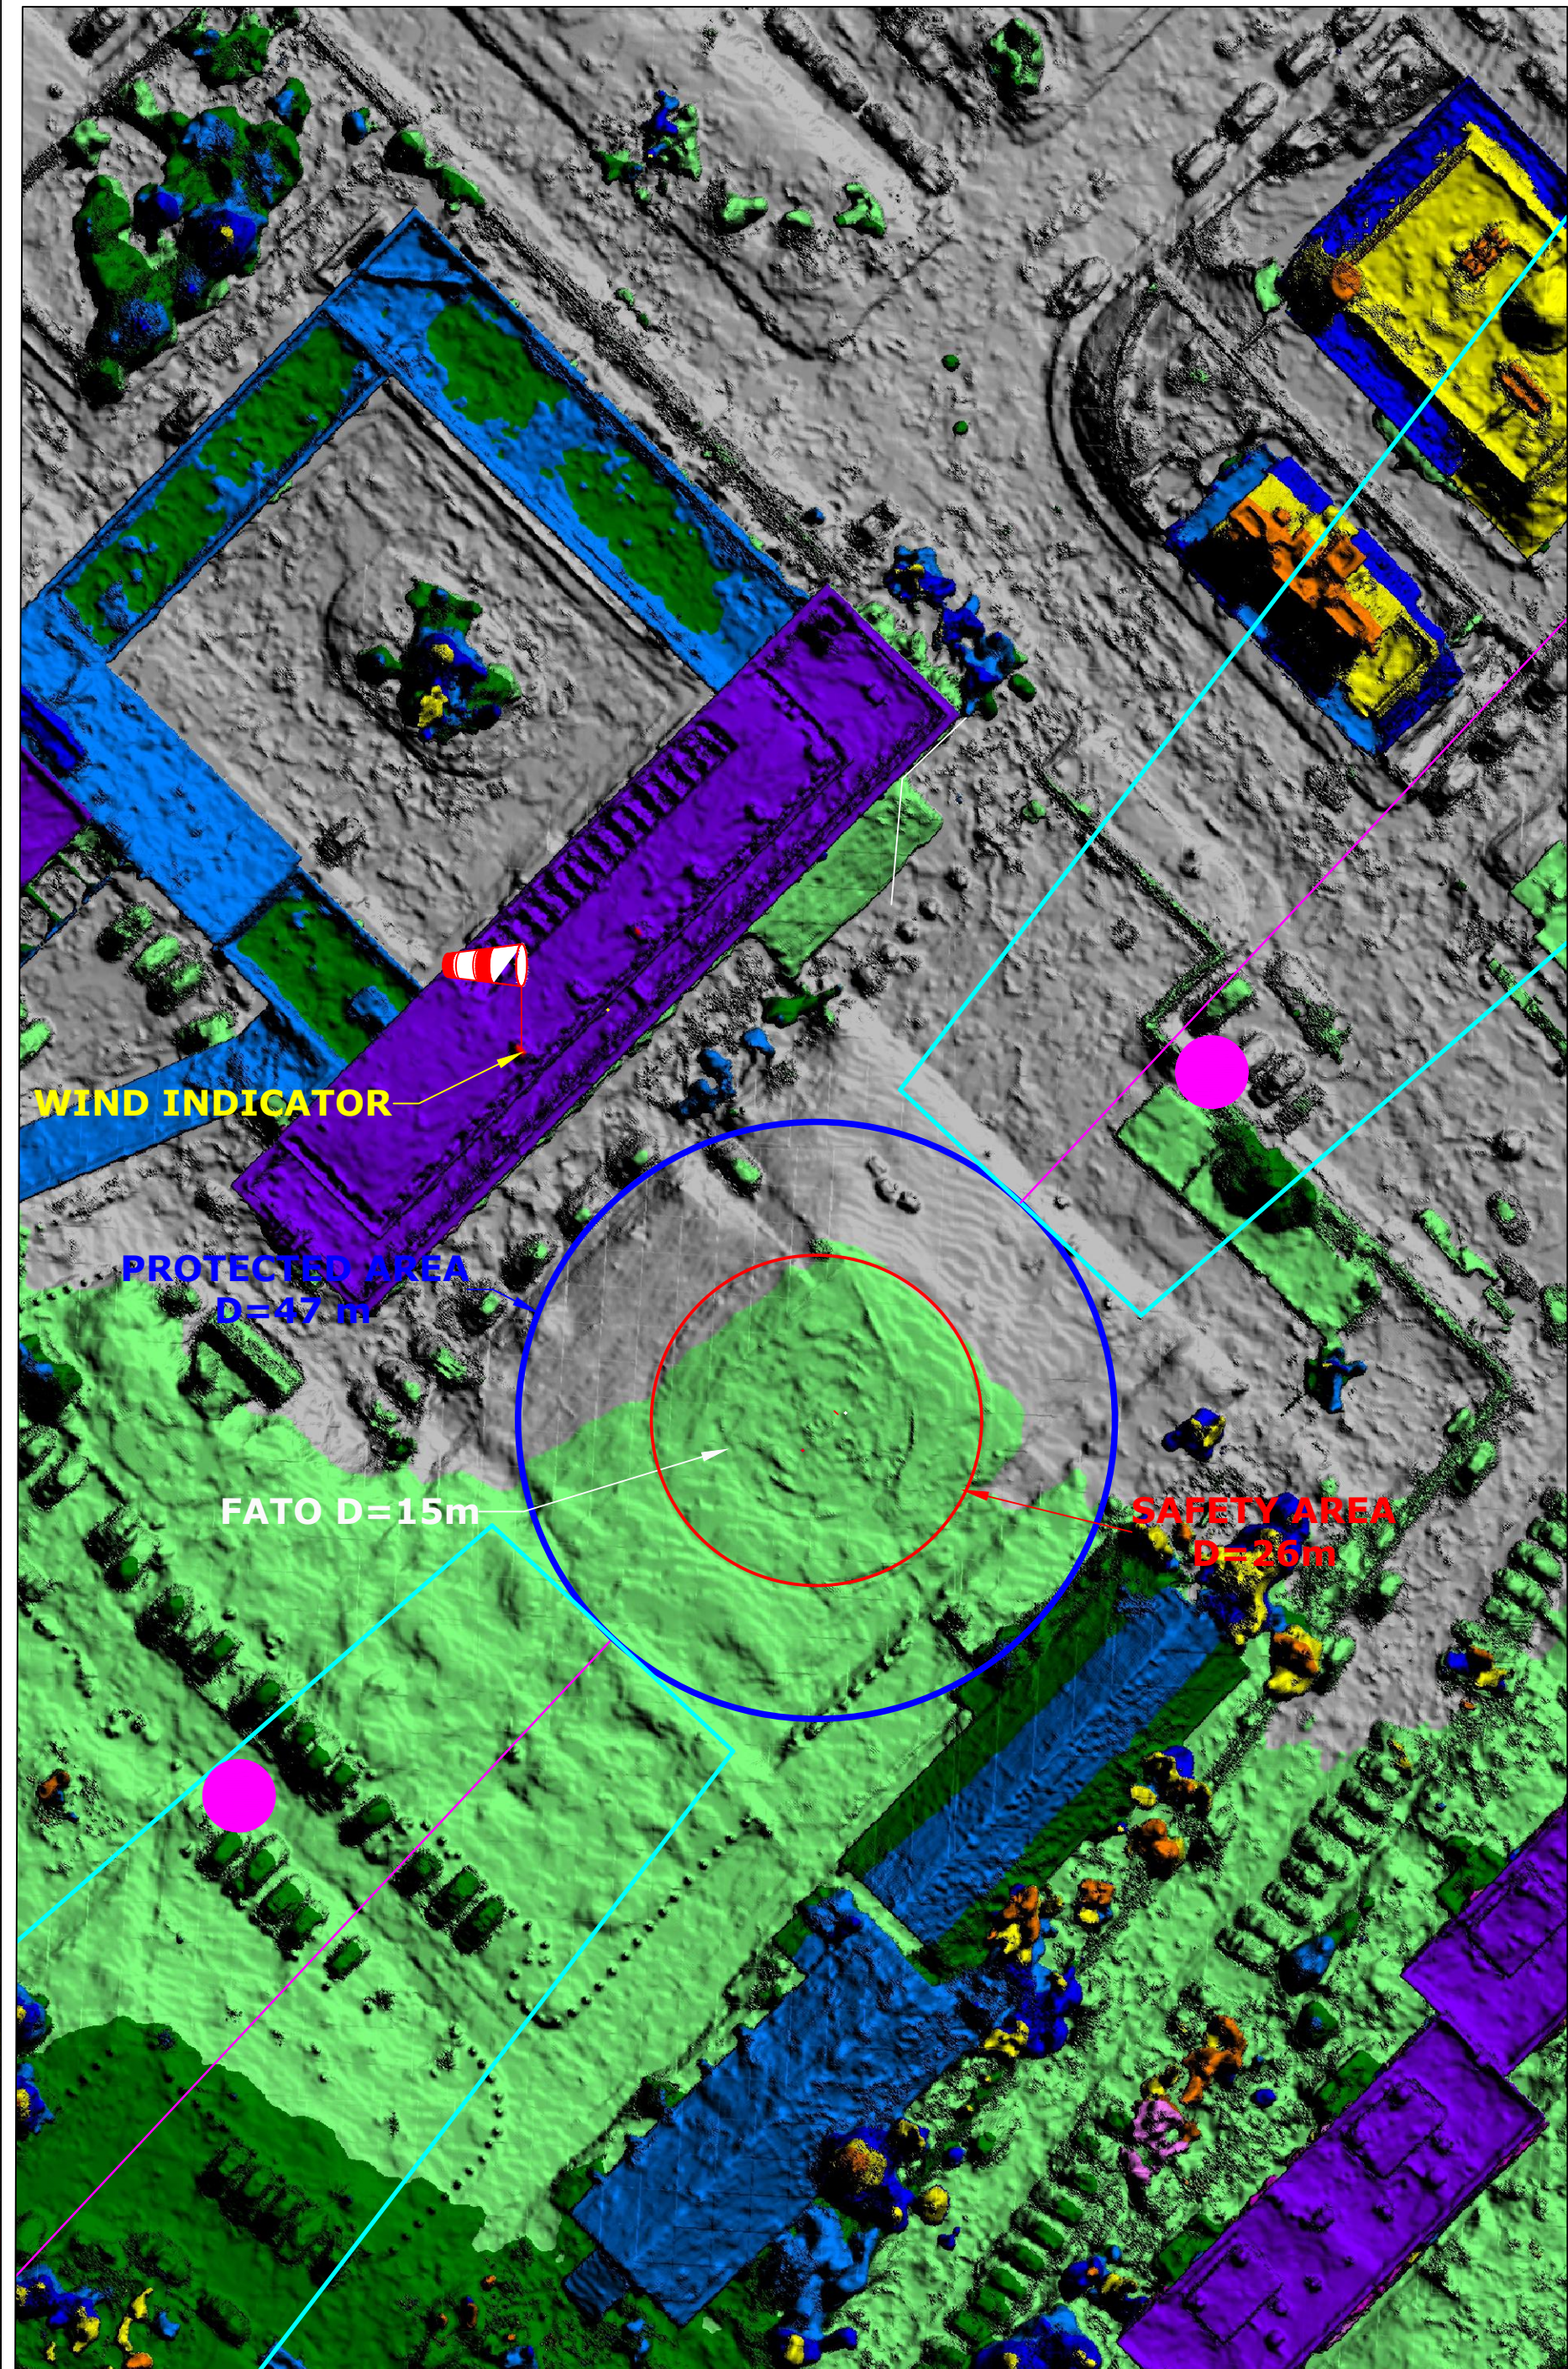
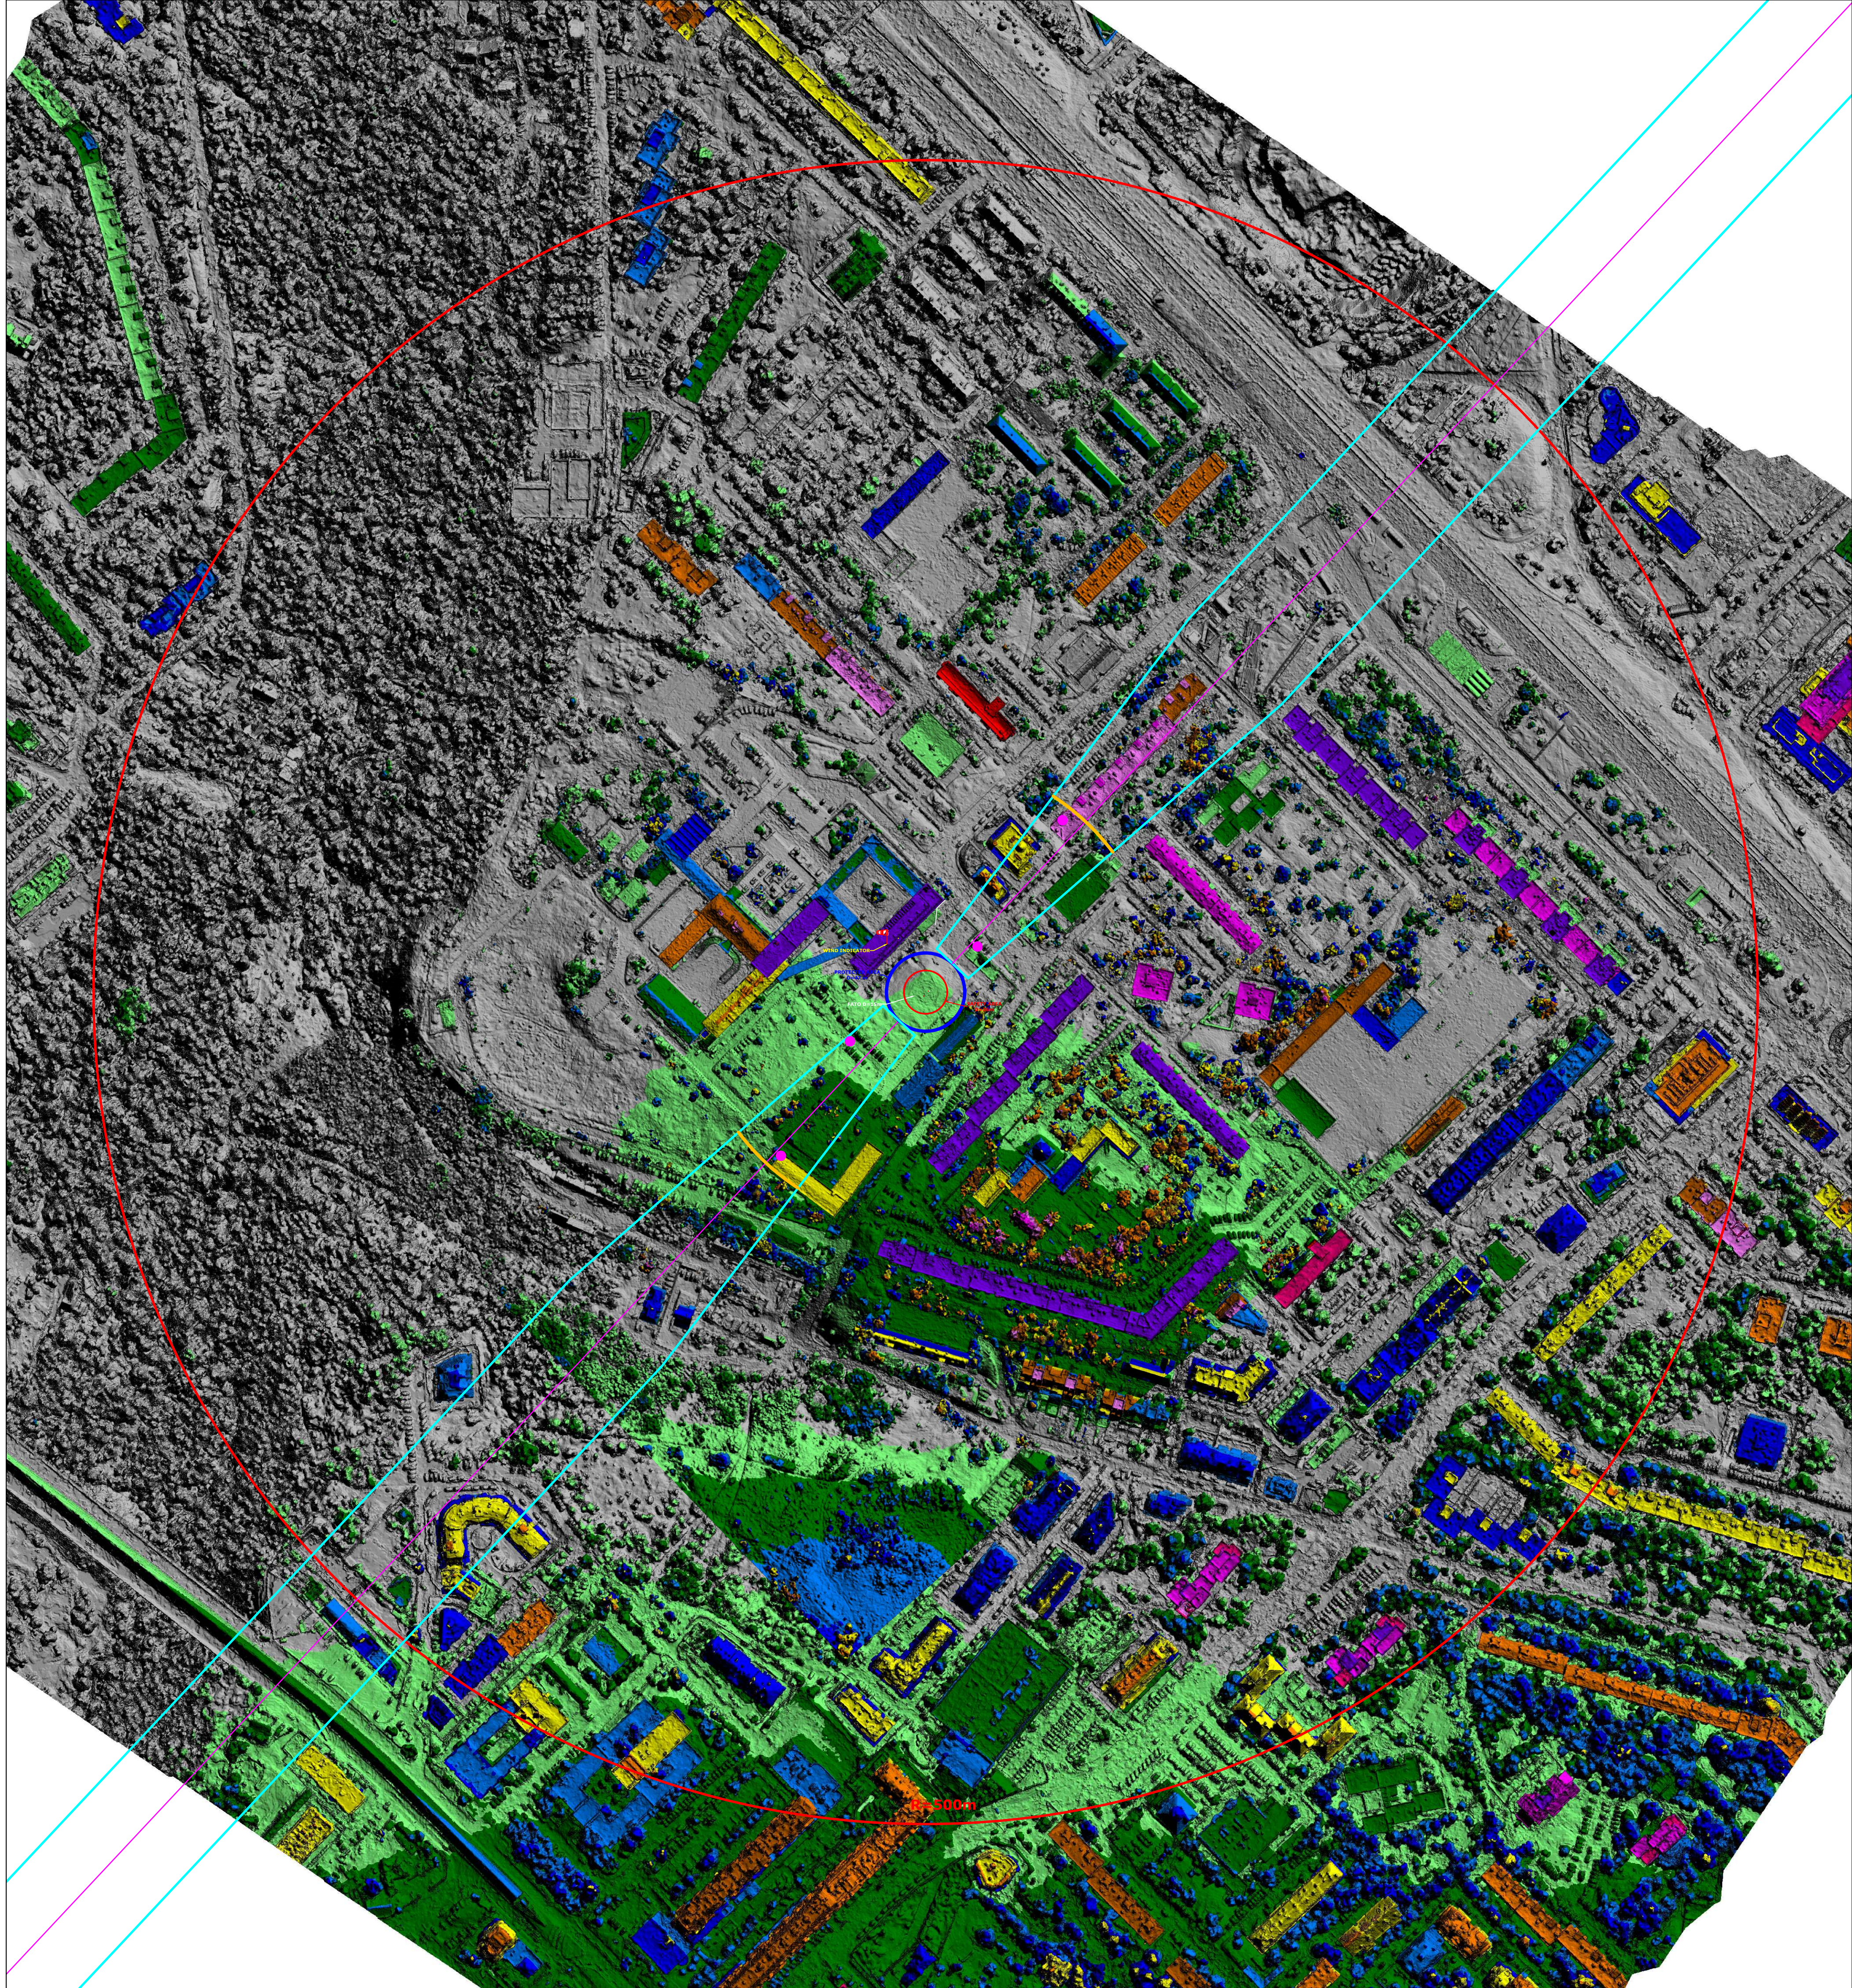


Scale / Масштаб 1:2000 50m 100m 150m 200m 250m

Scale / Масштаб 1:500 10m 20m 30m 40m 50m

FATO 043°/223° GEO
D=15m 038°/218° MAG
8652005 Cadastral coordinates
N:4727124.661 E:325674.809
WGS84
N:42° 39' 35.433" E:23° 22' 24.381"
N:42° 39.5906 E:23° 22.4064
H=581 m (EGM2008)
H=1907 ft (EGM2008)
Declination - 5°41' (01-2024)

BULGARIA HELI MED SERVICE JSC.

University Multidisciplinary Hospital for Active Treatment

SVETA ANNA, Sofia

OPERATING MANUAL, Part C, Appendix 1
Heliport and operating site manual

ЩРАПЛАН ЕООД
STRAPLAN GmbH

№ 101-02-002

REVISION	0
PHASE	Registration
SCALE	1:2000/1:500
Page	1/1
DATE	01.2024
ORTHOPH.	06.01.2024