


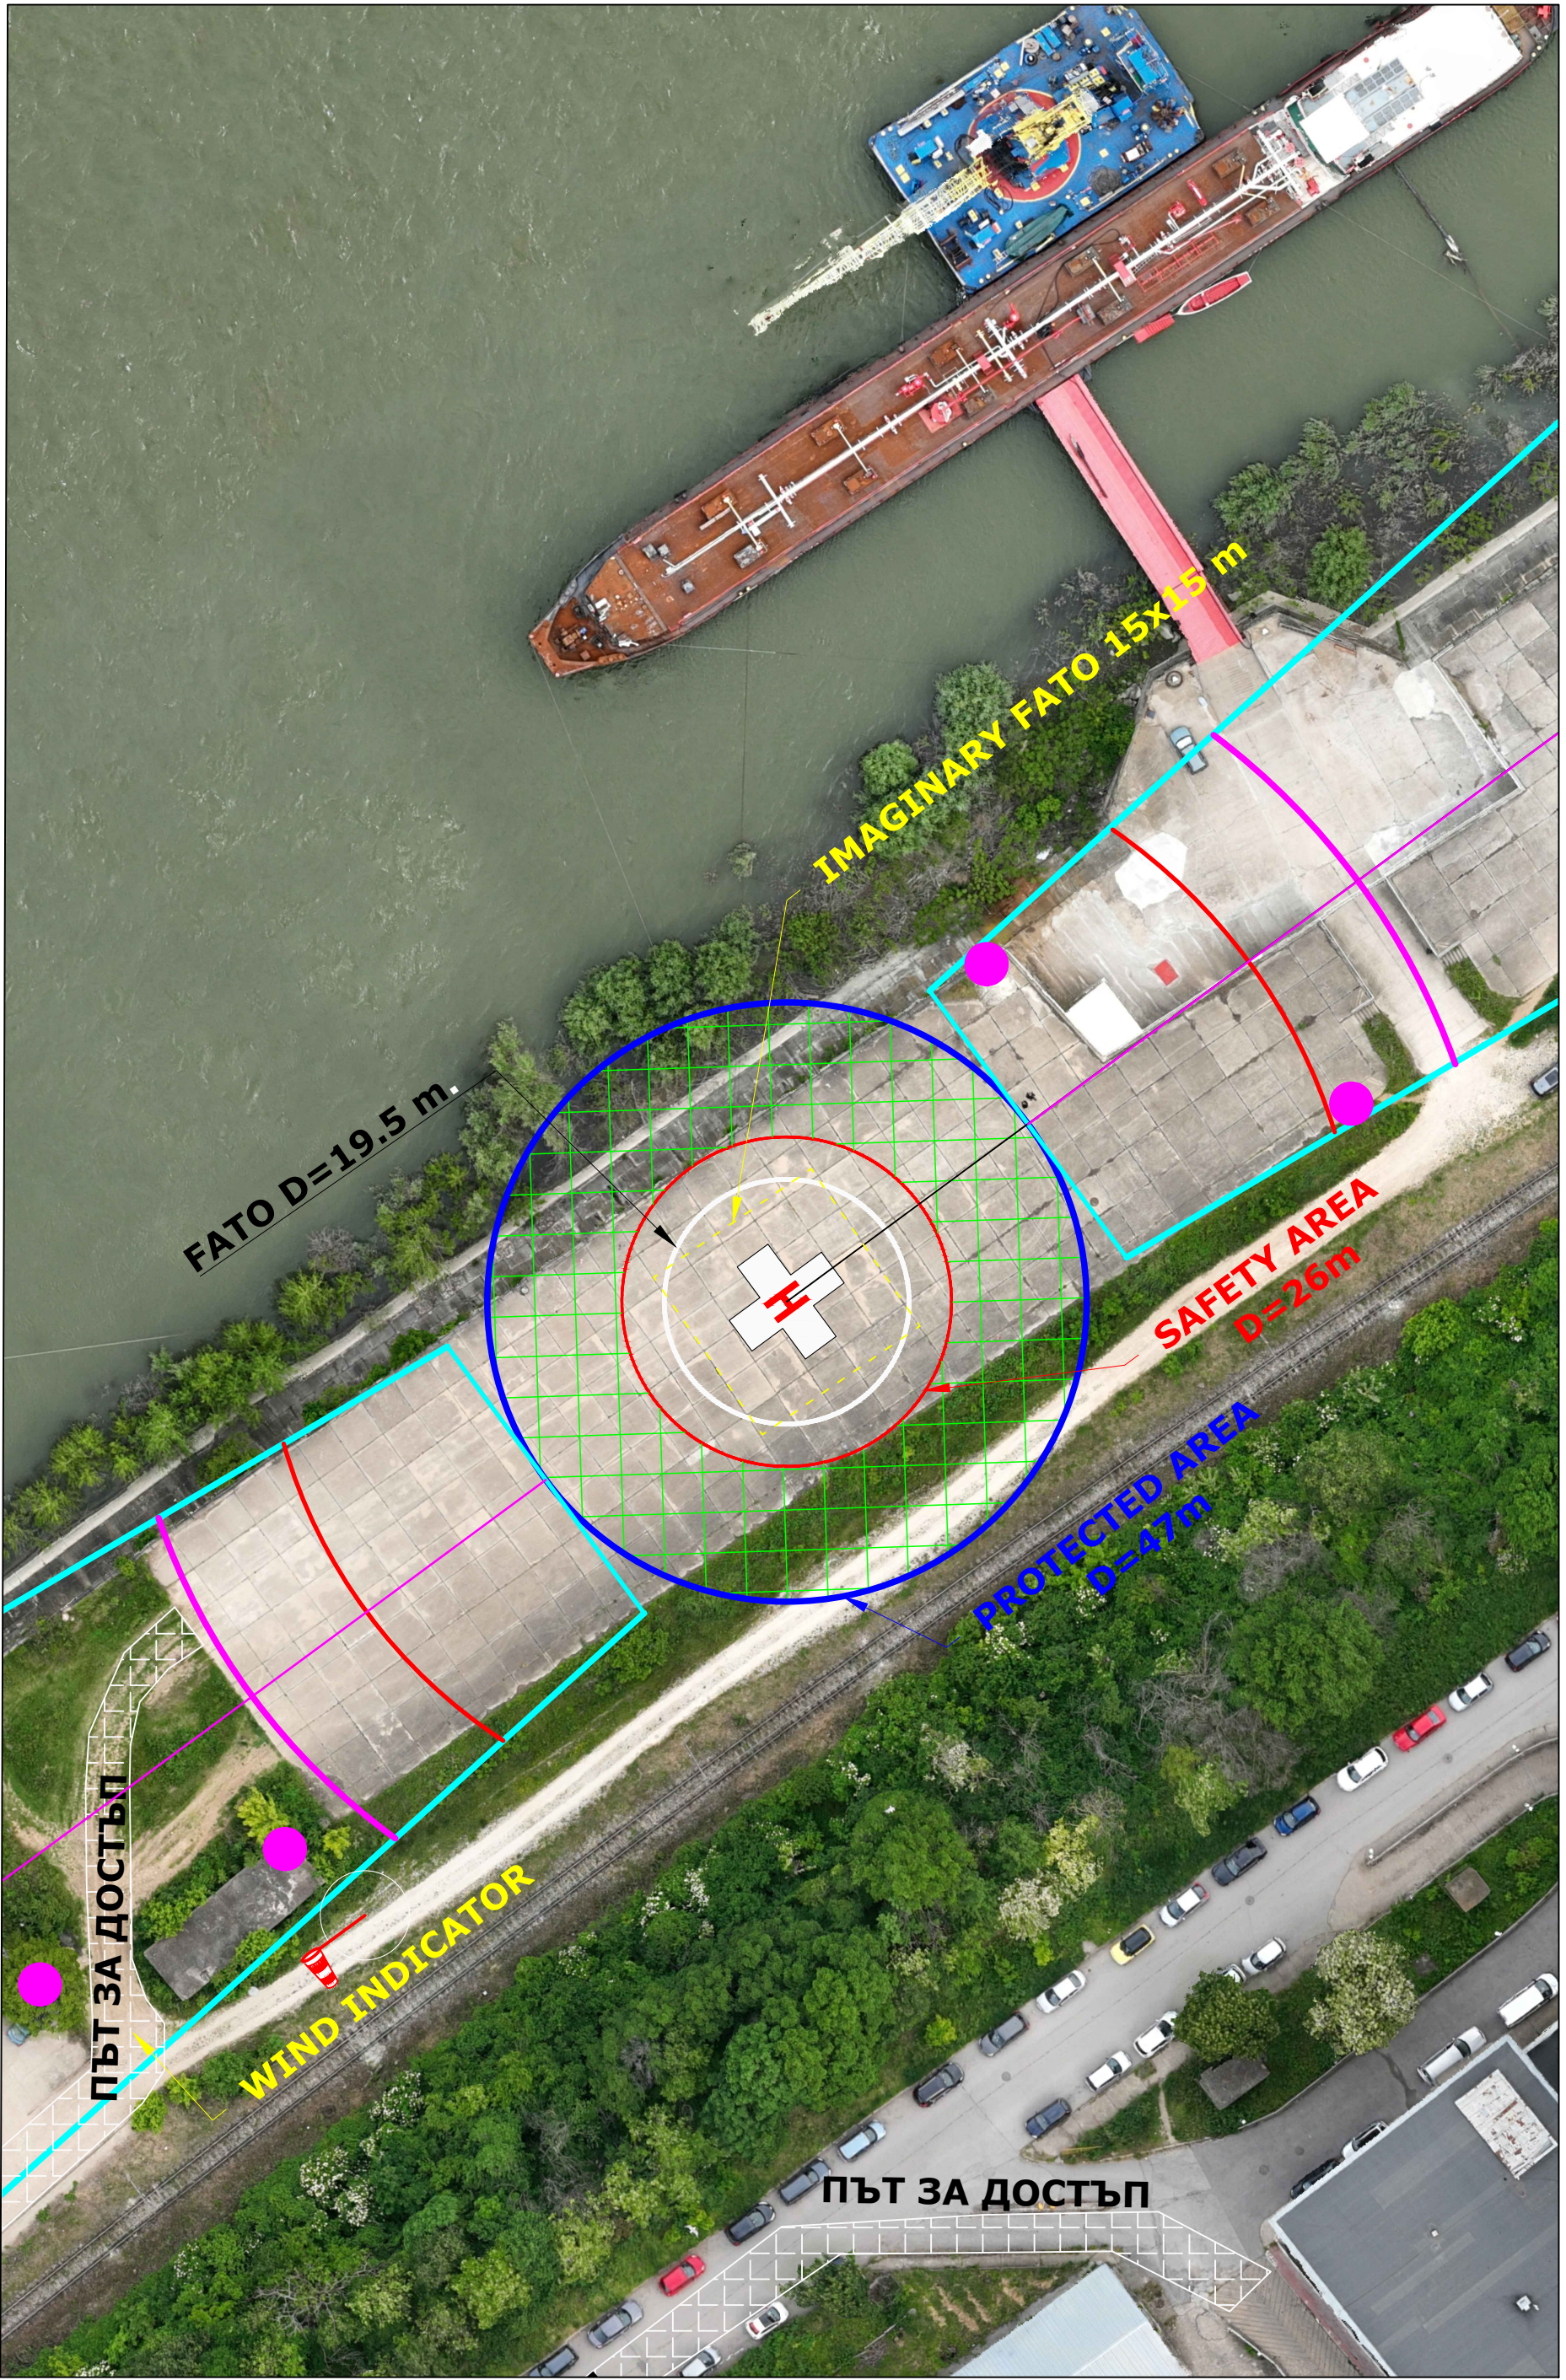

Scale / Машаб 1:2000 50m 100m 150m 200m 250m

Scale / Машаб 1:500 20m 40m 60m 80m 100m

FATO 054°/234° GEO

D=19.5m 047°/227° MAG

БГС2005 Кадастрални координати

N:4858294.363 E:536937.849

WGS84 Географски координати

N:43° 51' 33.622" E:25° 57' 33.791"

N:43° 51.560366 E:25° 57.56318

H=23 m (EGM2008)

H=76 ft (EGM2008)

Declination - 6°13' (01-2024)

University Multidisciplinary Hospital for Active Treatment

KANEV, Ruse

OPERATING MANUAL, Part C, Appendix 1

Heliport and operating site manual

ЦРАПЛАН ЕООД

STRAPLAN GmbH

№ 101-05-001

REVISION	0
PHASE	Registration
SCALE	1:750
Page	1/1
DATE	02.2024
ORTHOPH.	13.05.2023